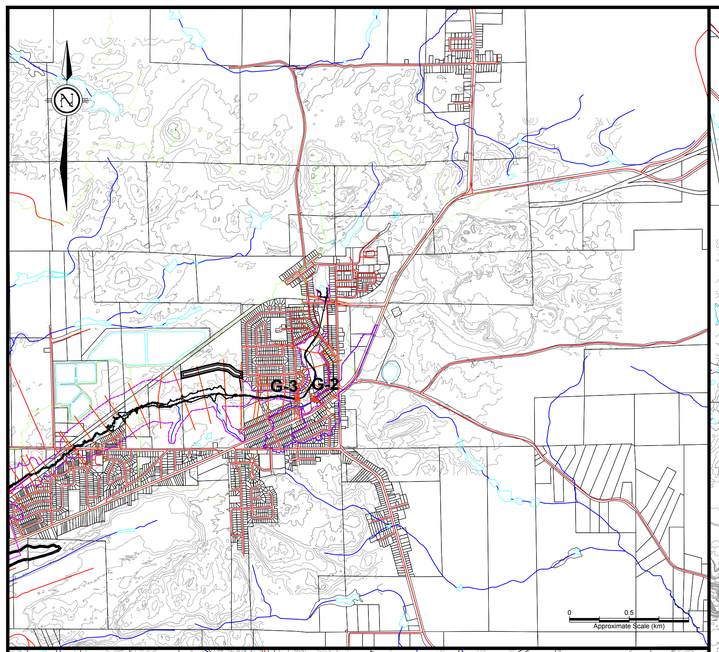

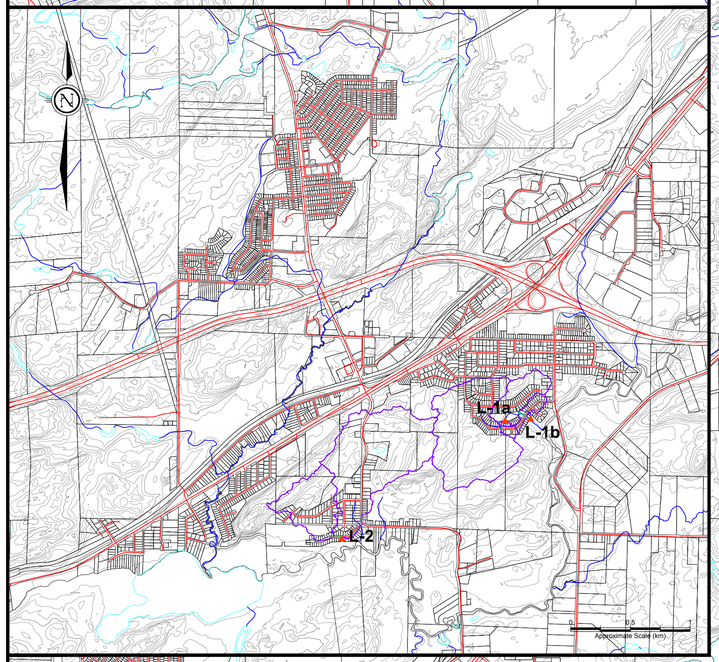

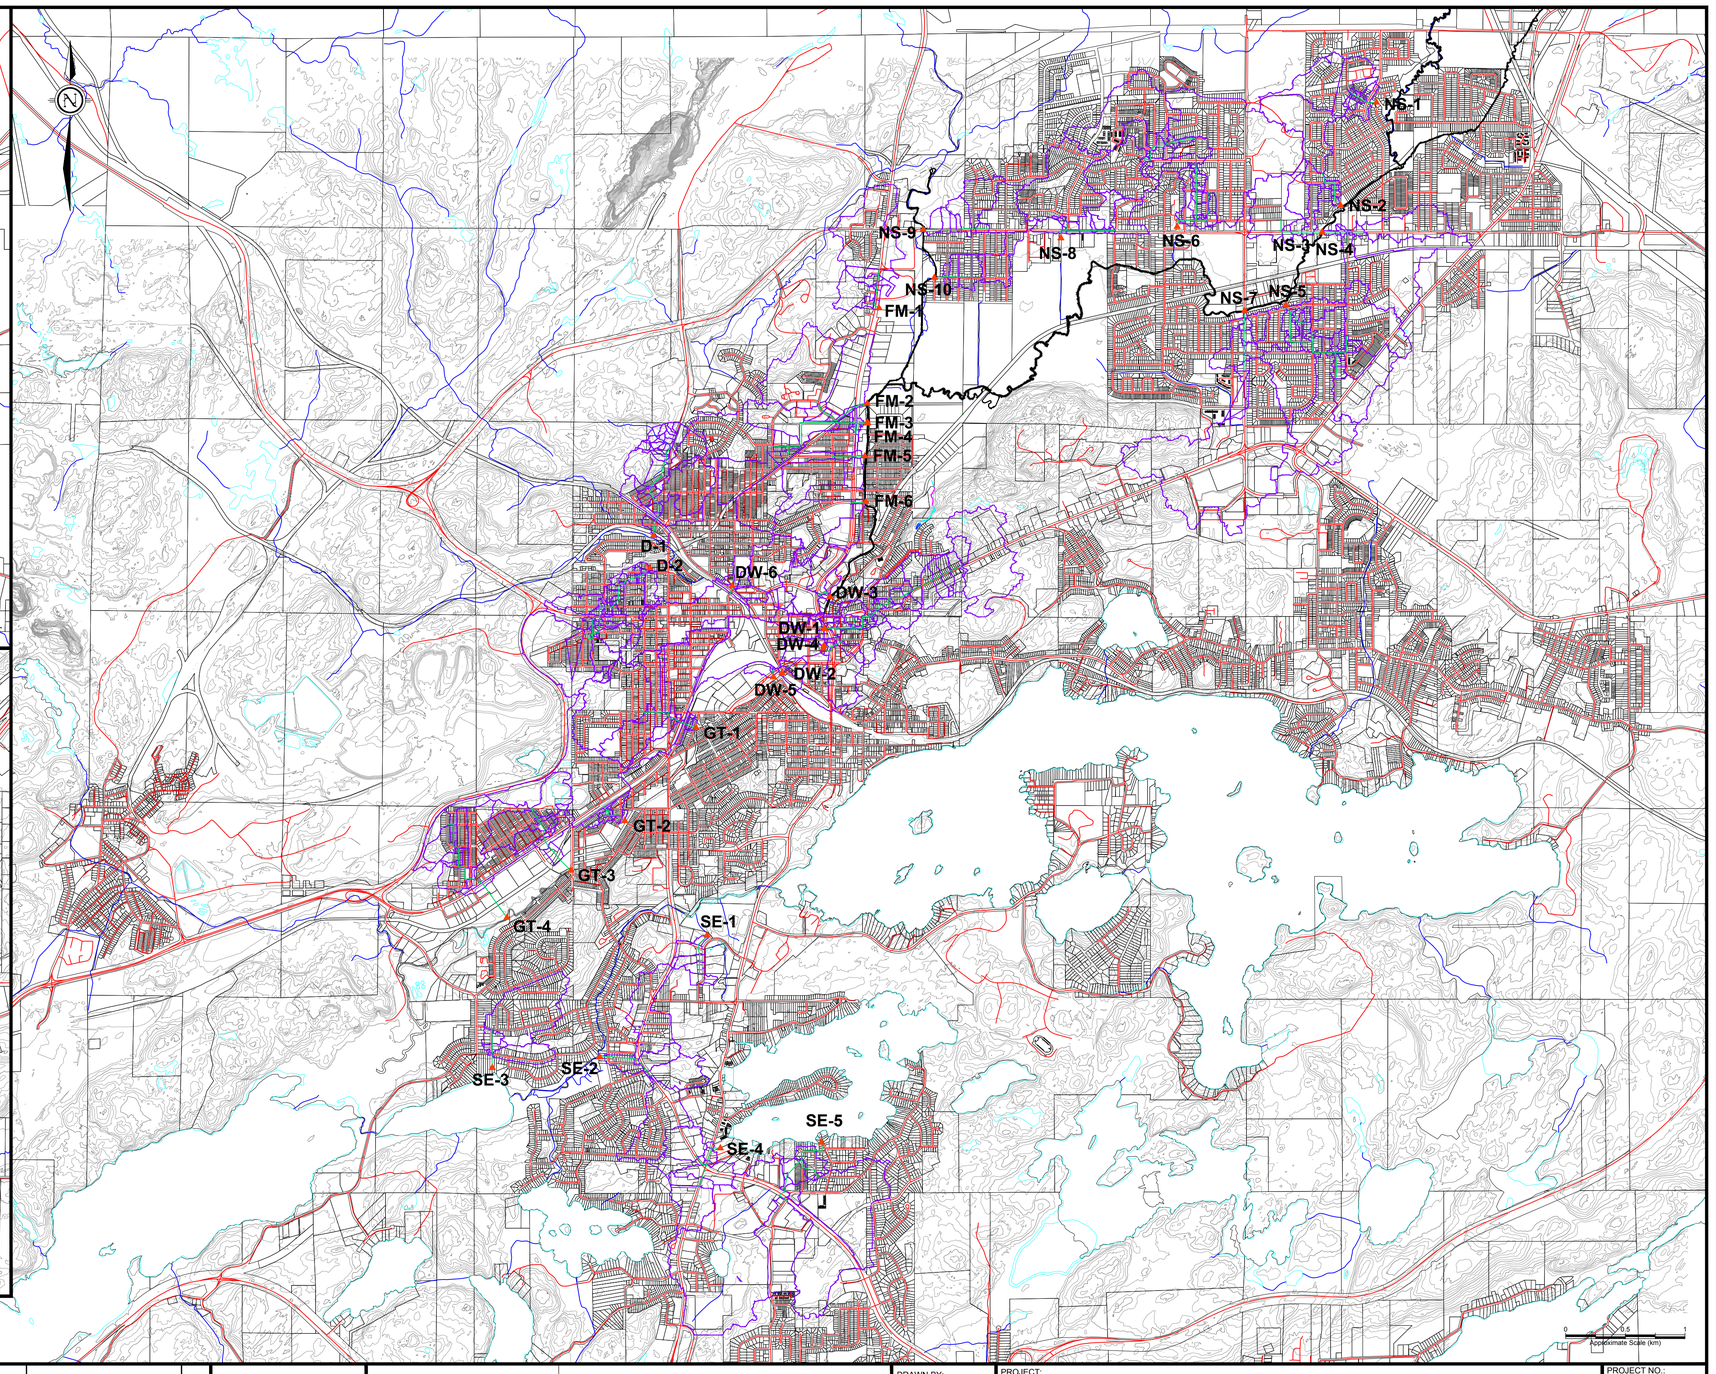

LEGEND

- ROAD
- LOT LINE
- WATERCOURSE & WATERBODY
- MINOR CONTOUR (2m)
- MAJOR CONTOUR (10m)
- TRUNK SEWER SUBCATCHMENT
- MODELED TRUNK STORM SEWER
- TRUNK STORM SEWER OUTFALL
- DOWNTOWN BOX CULVERT

REV	D/M/Y	ISSUE/REVISION DESCRIPTION	ENG.

Sudbury (Greater | Grand)

City of Greater Sudbury

Wood Environment & Infrastructure Solutions
131 Fielding Road
Lively, Ontario
P3Y 1L7
705-682-2632
wood.

DRAWN BY: KMR
REVIEWED BY: MDO
APPROVED BY:

PROJECT: JUNCTION CREEK SUBWATERSHED STUDY
SUDBURY, ONTARIO

TITLE: MODELED TRUNK STORM SEWER SYSTEMS

PROJECT NO.: TY161021
REVISION NO.
DATE: DEC 2018
SCALE: 1:40,000
DRAWING NO.: C7

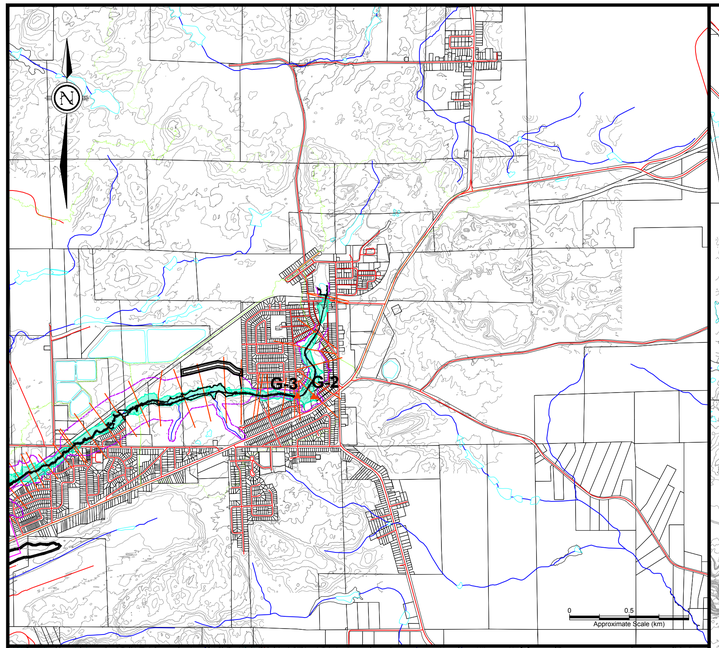

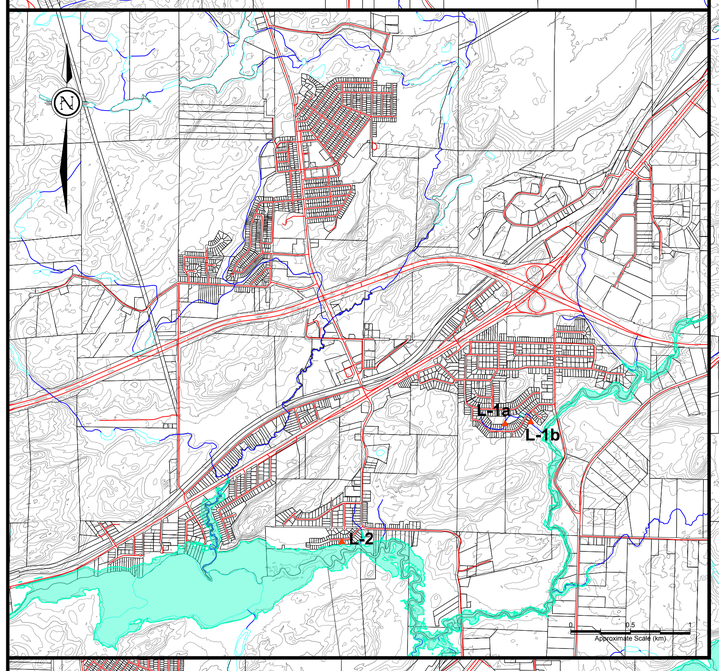

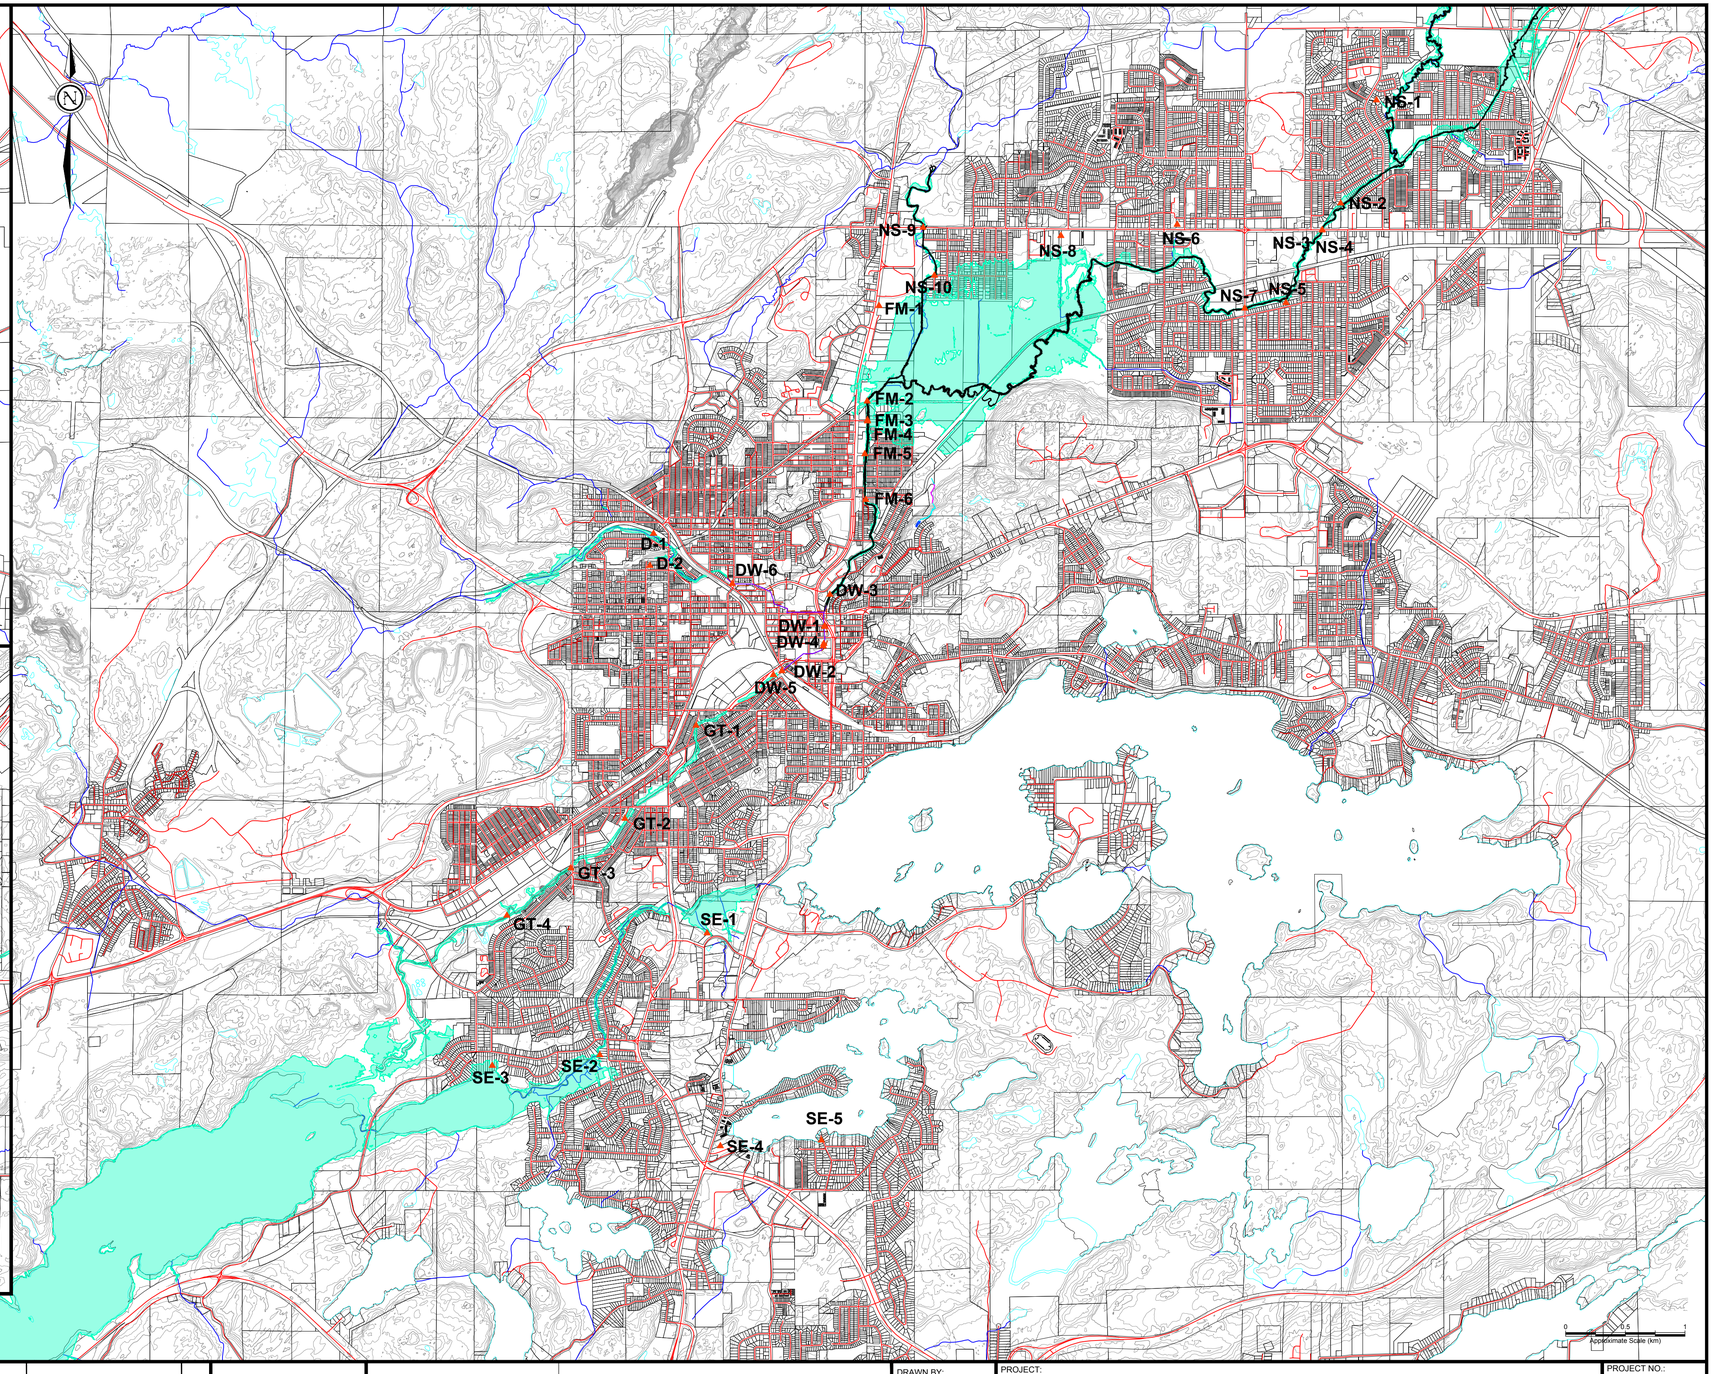

LEGEND

- ROAD
- LOT LINE
- WATERCOURSE & WATERBODY
- MINOR CONTOUR (2m)
- MAJOR CONTOUR (10m)
- 1:5 YEAR EVENT FLOODPLAIN
- TRUNK STORM SEWER OUTFALL
- DOWNTOWN BOX CULVERT

REV	D/M/Y	ISSUE/REVISION DESCRIPTION	ENG.

Sudbury Greater | Grand

City of Greater Sudbury

Wood Environment & Infrastructure Solutions
131 Fielding Road
Lively, Ontario
P3Y 1L7
705-682-2632
wood.

DRAWN BY: KMR

REVIEWED BY: MDO

APPROVED BY:

PROJECT: JUNCTION CREEK SUBWATERSHED STUDY
SUDBURY, ONTARIO

TITLE: TRUNK STORM SEWER OUTFALLS
RELATIVE TO 1:5 YEAR EVENT FLOODPLAIN

PROJECT NO.: TY161021

REVISION NO.

DATE: DEC 2018

SCALE: 1:40,000

DRAWING NO.: C8