PROPOSED SCOPE OF WORK (LASALLE BLVD TO LAMOTHE ST) - PAGE 1 OF 2

- Reconstruction of roadway complete with new concrete curb and gutters.
- Replacement of existing concrete sidewalk on west side (odd numbered houses).
- Introduction of new concrete sidewalk on the east side (even numbered houses).
- Installation of new watermain including new water services to the property line.
- Installation of new sanitary main including new sewer services to property line (where required).
- Repairs to storm sewer system (where required).

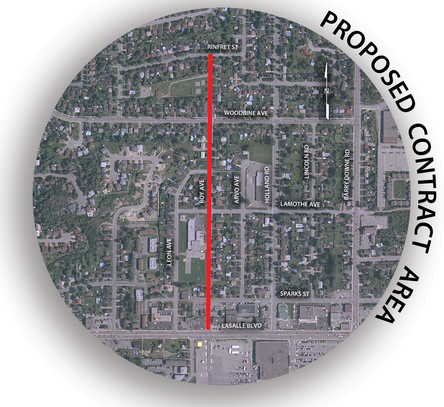

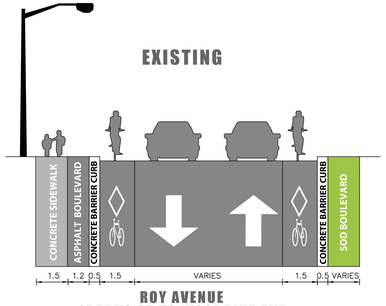

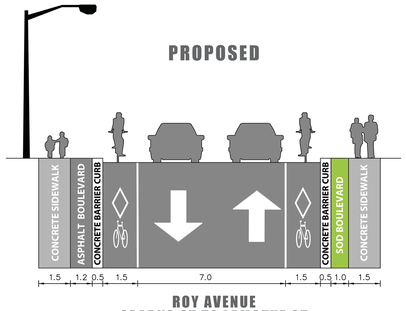

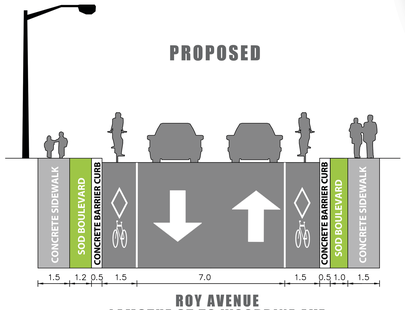

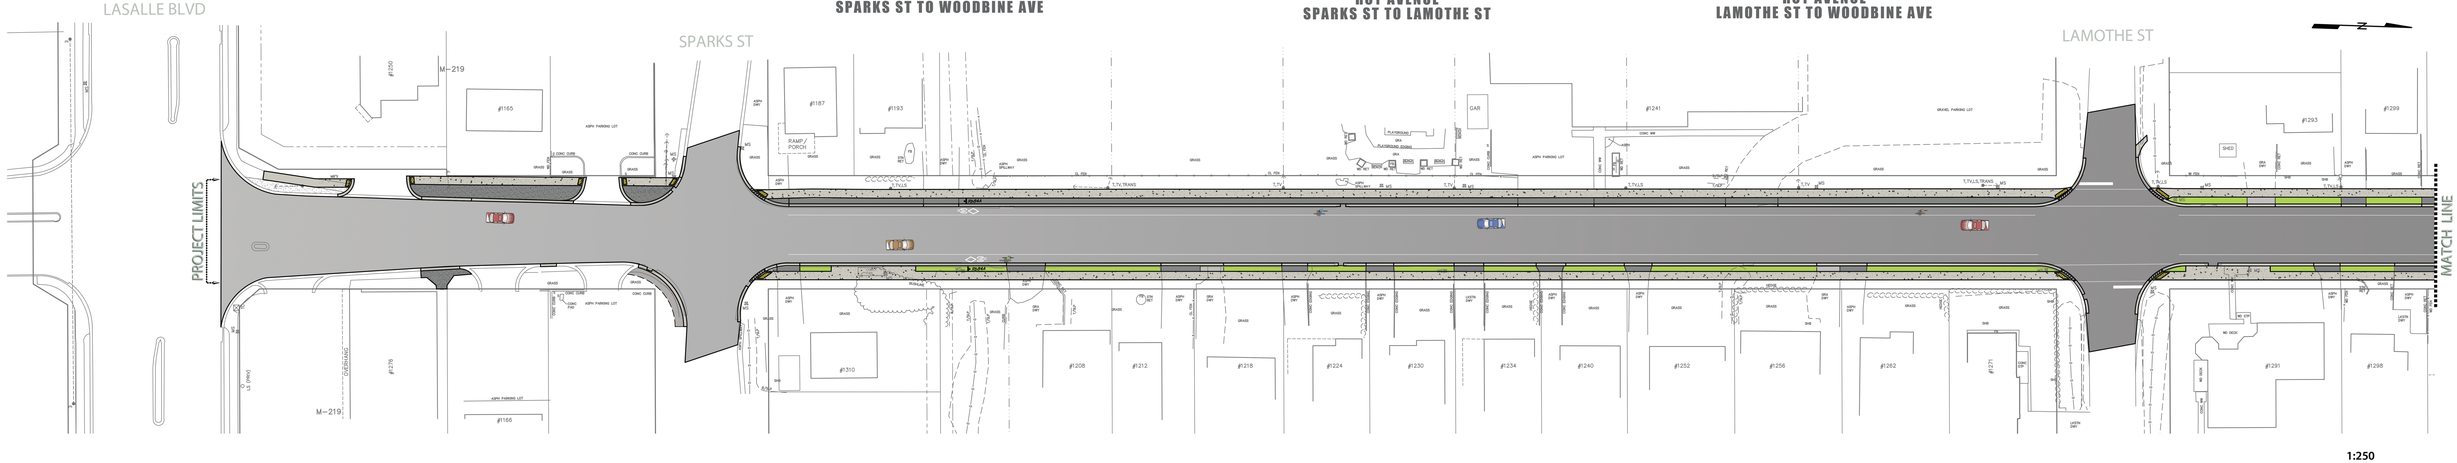

ROY AVENUE

LASALLE BLVD TO RINFRET ST

ROAD RECONSTRUCTION, WATERMAIN AND SEWER REPLACEMENT