NOTES:
1.) AS-BUILT INFORMATION IS SHOWN ON THE CONSTRUCTION PLAN EXACTLY AS IT WOULD ON THE AS-BUILT (SEE AS-BUILT EXAMPLE STREET FOR LAYERS, COLOURS AND TEXT SIZES) WITH EXCEPTIONS NOTED ON THE PLAN. EVERYTHING EXCEPT CONSTRUCTION LAYERS, AND BORDER LAYERS ARE THEN GRAYED USING THE SCRIPT.
2.) ALL PRELIMINARY DETAIL INFORMATION IS TO BE SHOWN ON THE CONSTRUCTION PLAN. SEE "EXAMPLE PRELIM.DWG" FOR PROPER LAYERS, COLOURS AND TEXT SIZES REQUIRED.
3.) ALL PRELIMINARY LAYERS MUST BE FROZEN WHEN CONSTRUCTION PLANS ARE CONVERTED INTO AS BUILT PLANS

PROPOSED VALVES – 300 SERIES EX. VB 301
PROPOSED VALVE CHAMBERS – 300 SERIES EX. VC 301
PROPOSED HYDRANTS – 400 SERIES EX. HYD 401
PROPOSED SAN MANHOLES – 500 SERIES EX. MH 501

DWG NAME/FILE NO: CXXXX-X (6 OF 12)
CITY OF GREATER SUDBURY
VALLEY EAST AREA

PROPERTY FABRIC/LAKES: The underlying parcel fabric represents approximate measurements only and should be verified by a OLS.

4. All sanitary sewer connections are 100mm PVC SDR28 unless otherwise noted.
5. All sanitary and storm sewer elevations are inverts unless otherwise noted.

NOTES: 1. All dimensions are in metres unless otherwise noted.
2. ___ denotes basement floor elevation, with house number.
3. All water connections are 20mm Cu, unless otherwise noted.

COPYRIGHT: All rights are reserved. No part of the supplied data may be reproduced, or transmitted to others, in any form or by any means, without the prior written permission of the CITY OF GREATER SUDBURY.

DISCLAIMER OF WARRANTY: The data is provided "as is", without warranty of any kind either expressed or implied. Any and all liabilities for damages, direct or indirect, however caused, and resulting in any way by use of the supplied data is the full and final responsibility of the user.

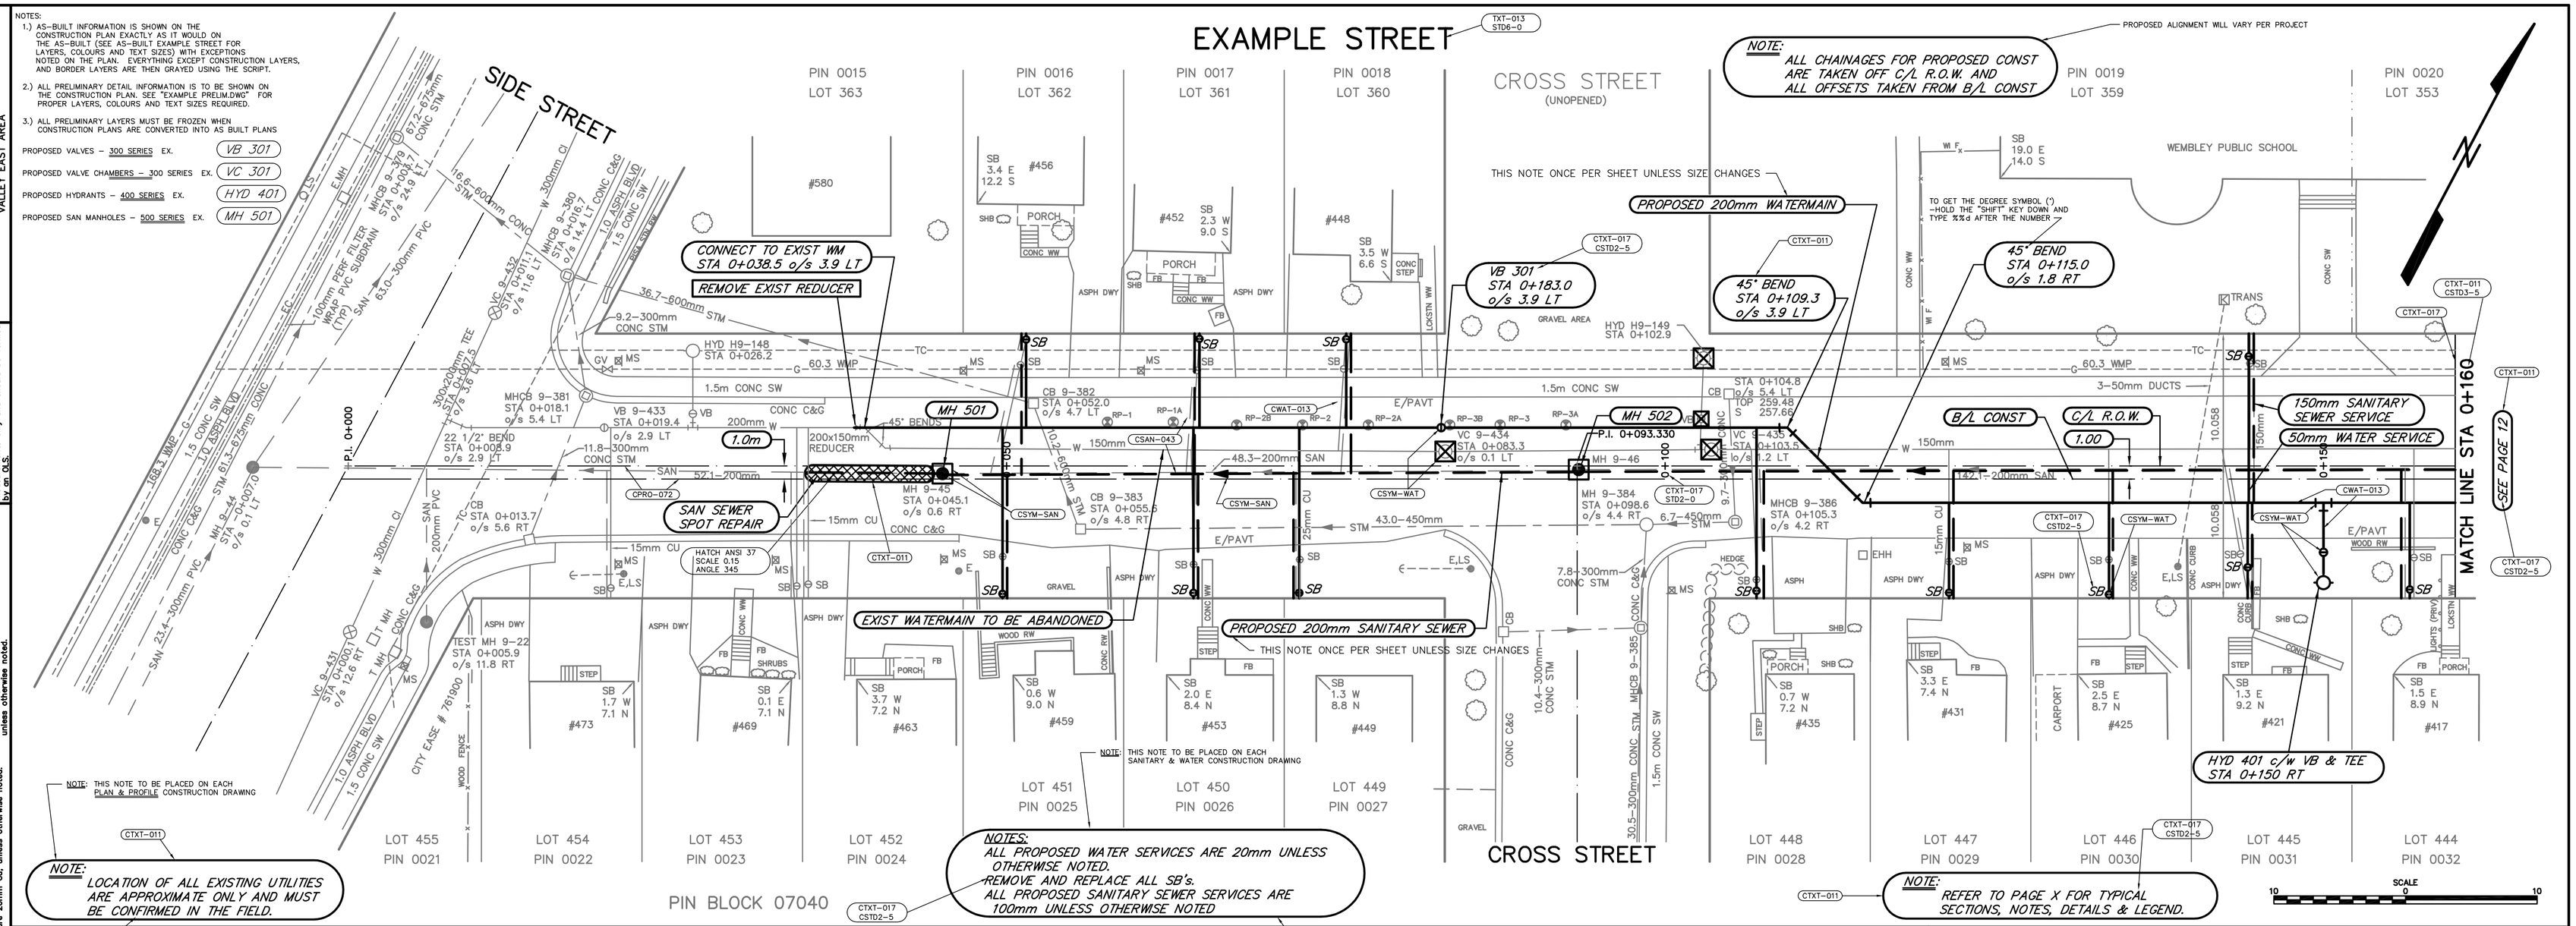

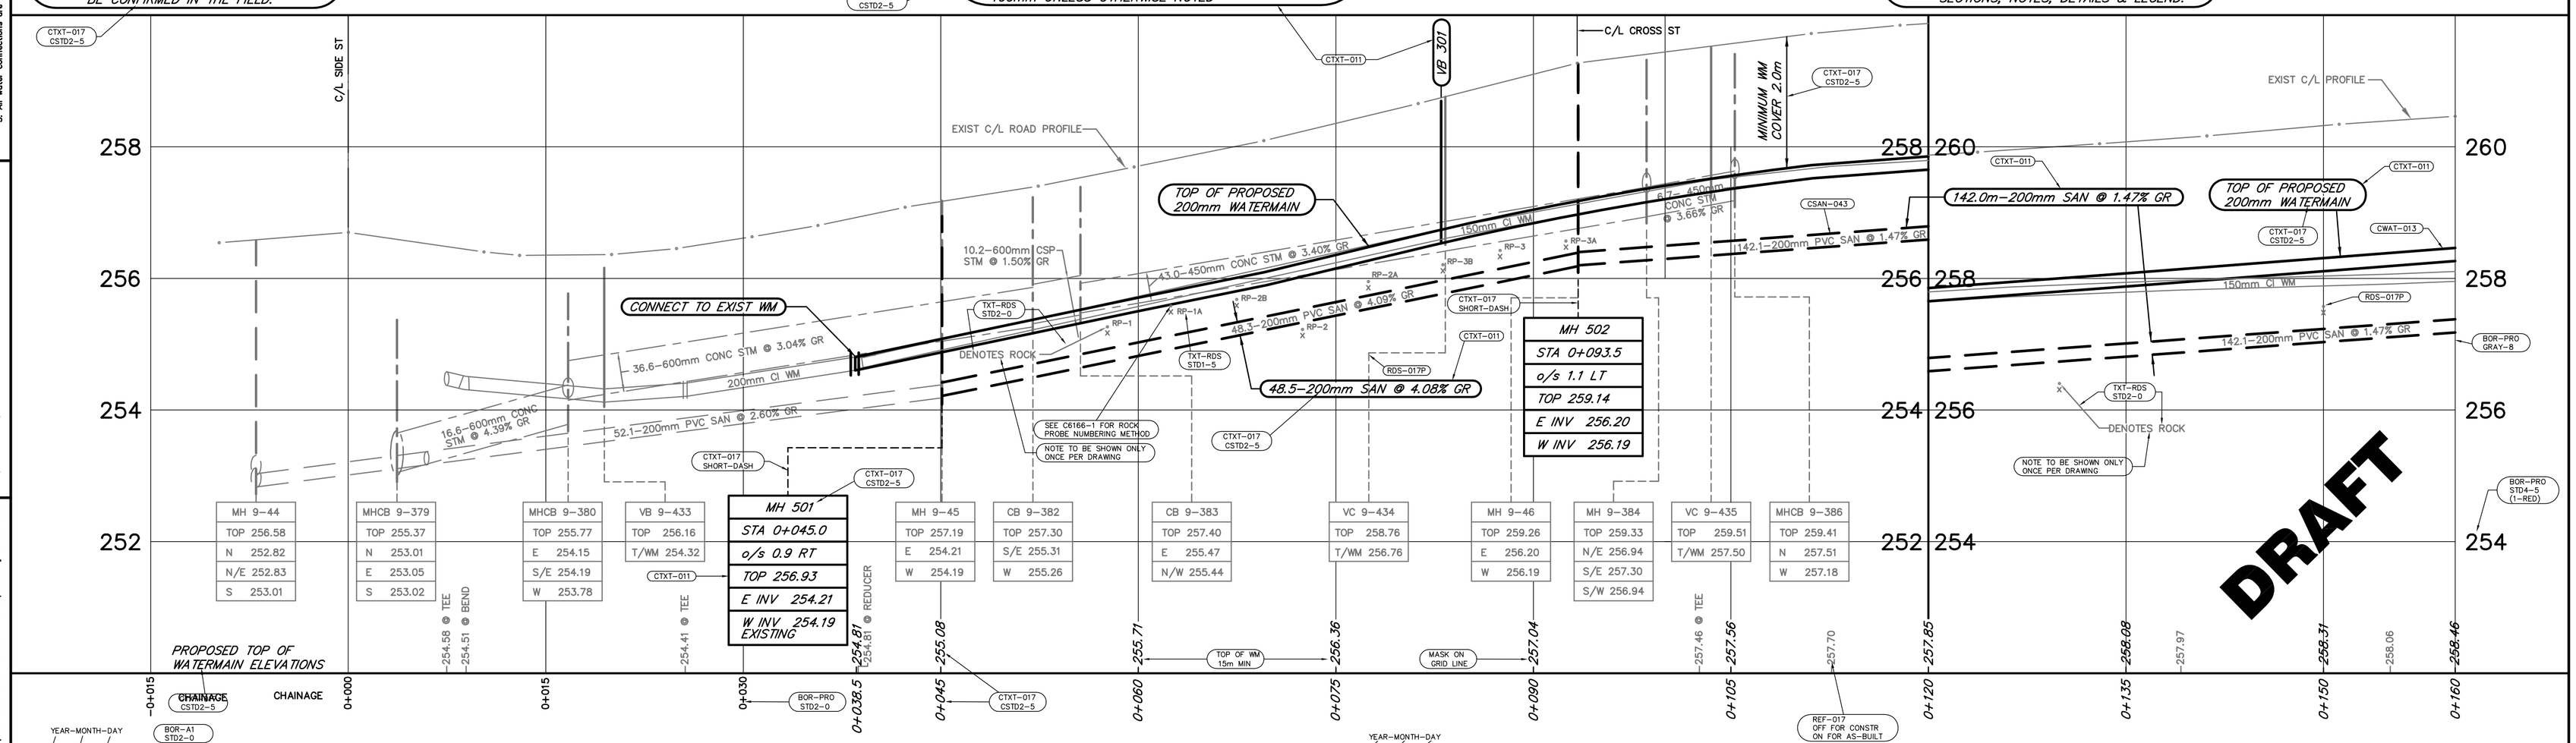

REVISIONS		
DATE (YEAR-MONTH-DAY)	DETAILS	BY (DRAFTSPERSON'S INITIALS)
2012-02-14	UPDATED ROCK NOTE IN PROFILE	MHD
2014-03-12	CHANGED HORIZONTAL GRID LINES IN PROFILE TO 15m INTERVALS	MHD
2016-03-09	ADDED ROCK PROBE NUMBERING CONVENTION	SAG
2017-07-04	UPDATED CHAINAGE TO 15m INTERVAL IN PROFILE	GGV
2021-09-14	TURNED OFF PROPERTY FABRIC	RN

CAUTION
- ALL UTILITIES ARE NOT NECESSARILY SHOWN ON THIS DRAWING.
- WHERE UTILITIES ARE SHOWN, LOCATIONS ARE NOT GUARANTEED
- LOCATION & SIZE OF ALL UTILITIES MUST BE VERIFIED IN THE FIELD.

DATE: 2004-03-23 (YEAR-MONTH-DAY)
DRAWN: FJD
DESIGNED:
CHECKED:
ENGINEER:
APPROVED:

Greater Grand Sudbury

PLAN AND PROFILE

EXAMPLE STREET
STA 0+000 TO STA 0+160
AT CROSS ST
VALLEY EAST AREA

SCALE: 1:250 HOR. 1:50 VER.
CONTRACT NO.: ENGXX-XX
CAD/FILE NUMBER: CXXXX-X
PAGE NO.: 6 OF 12