

 
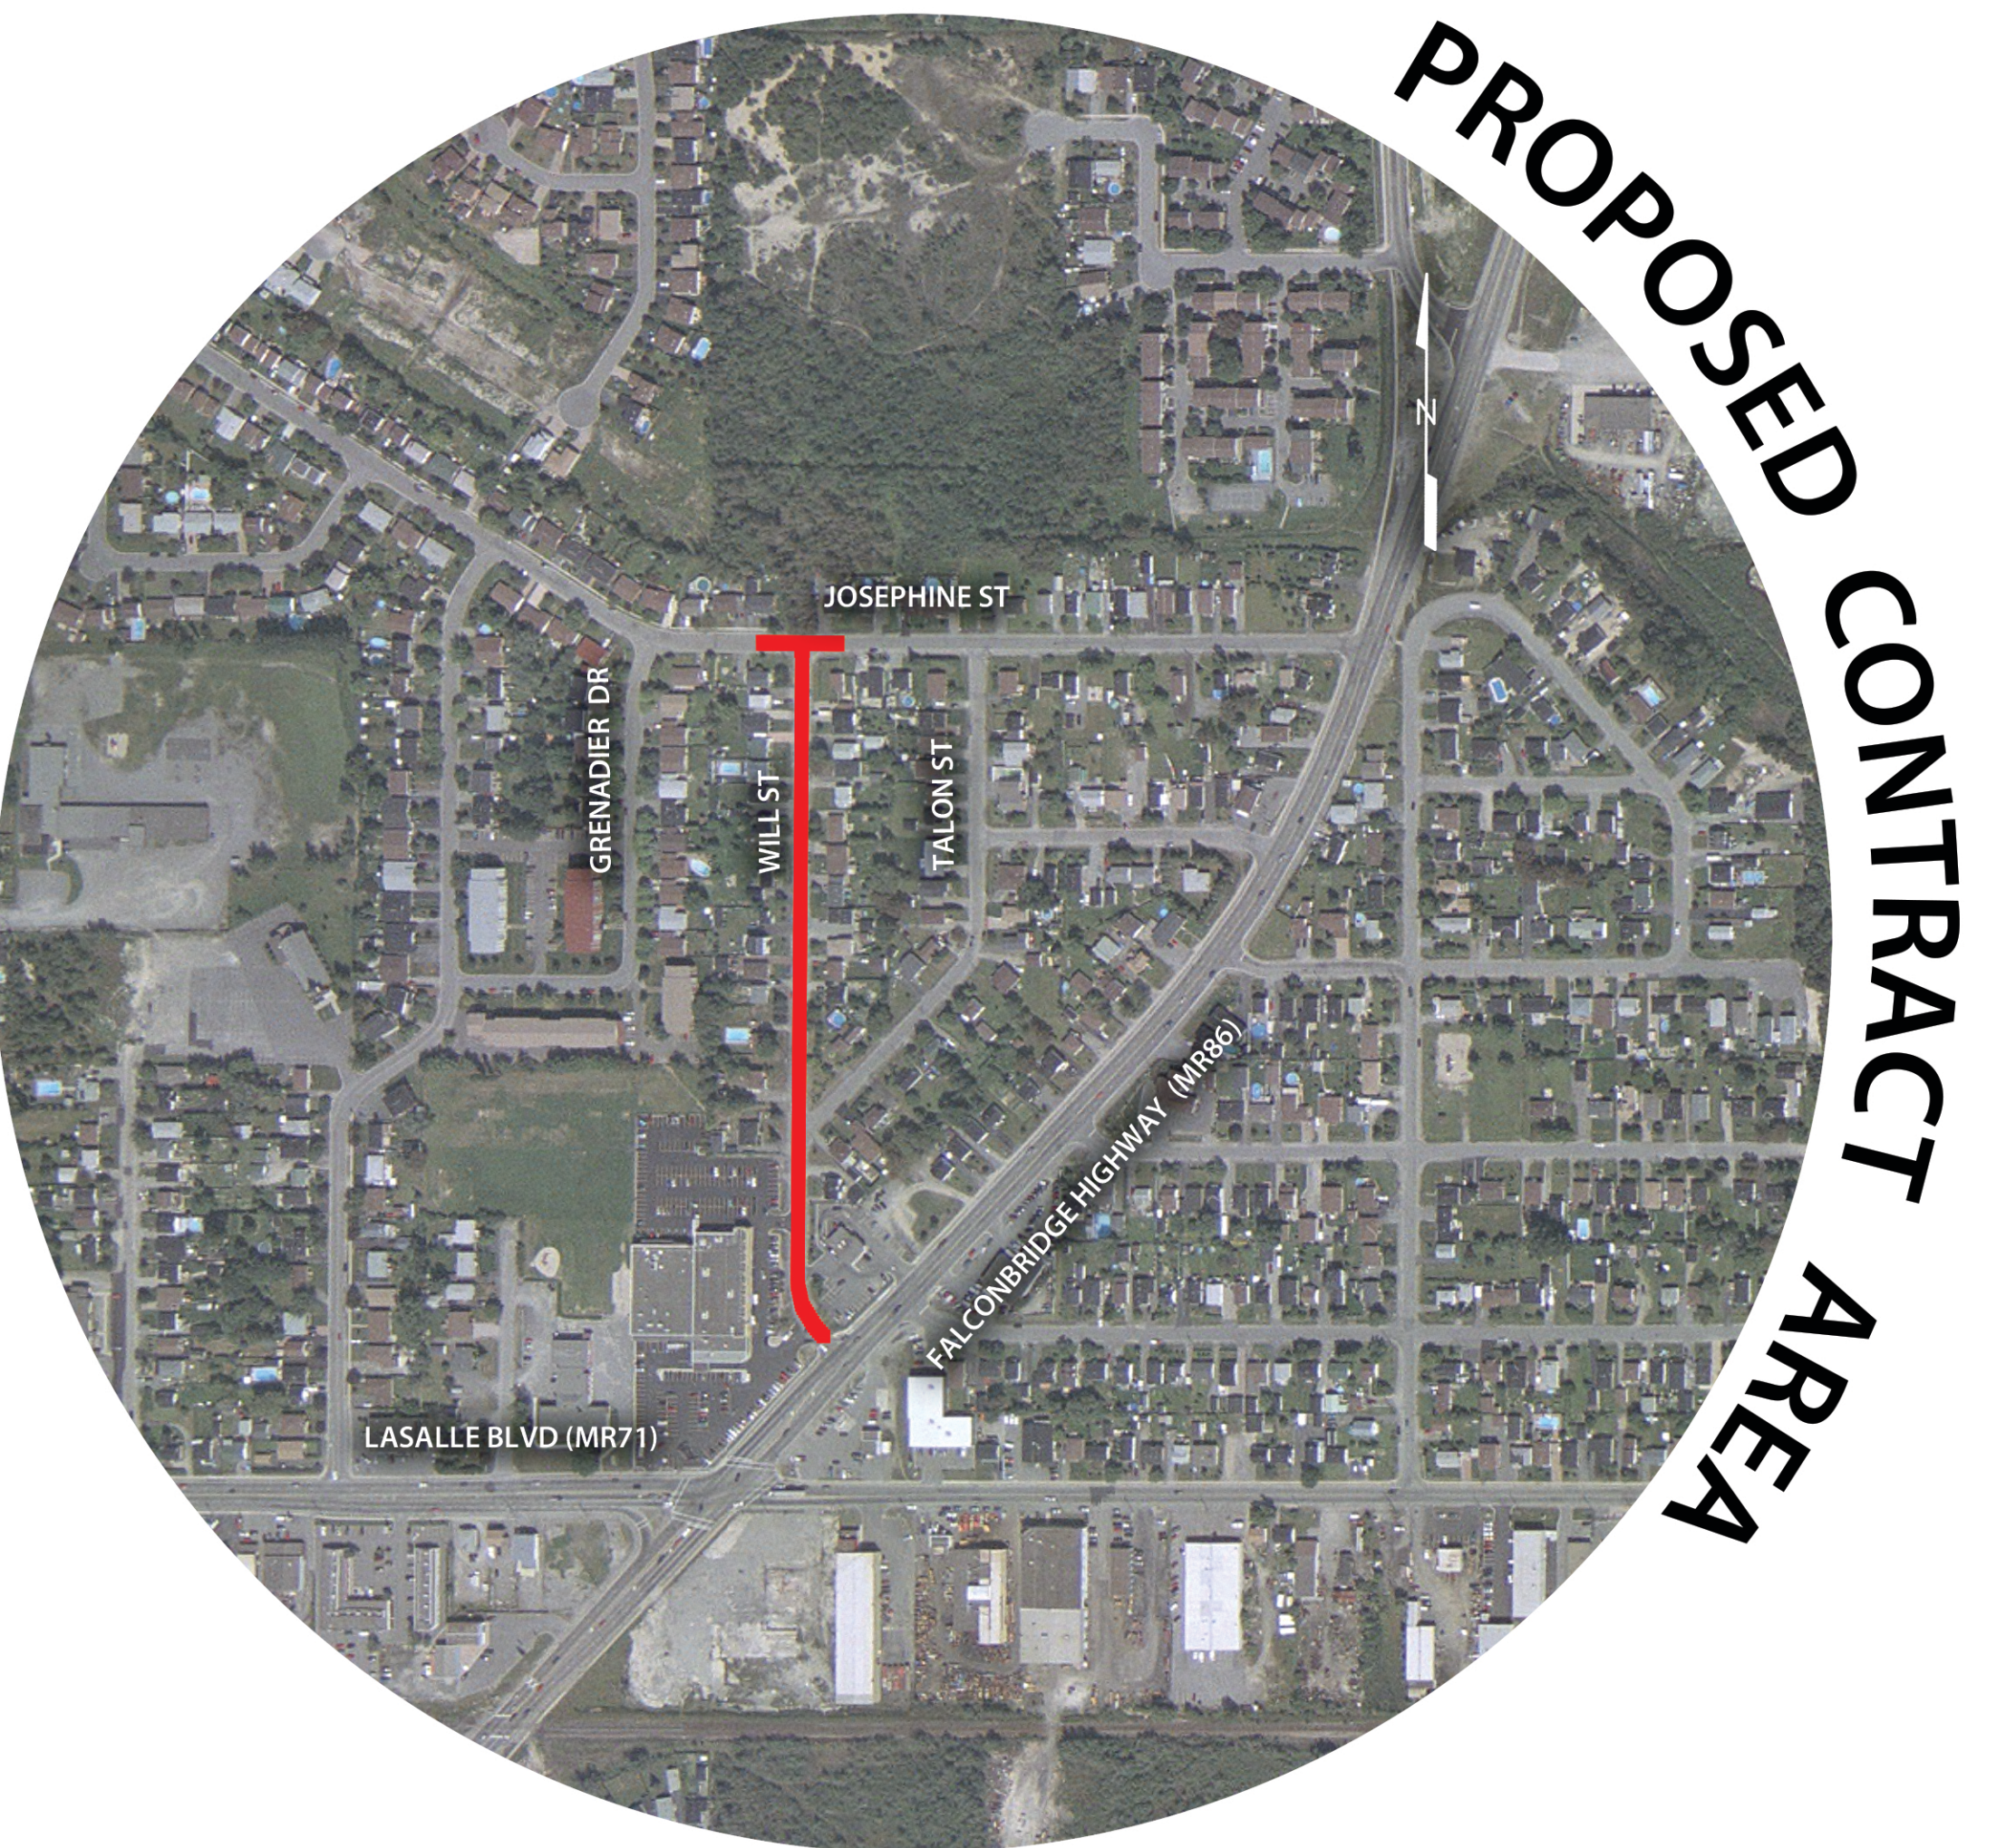
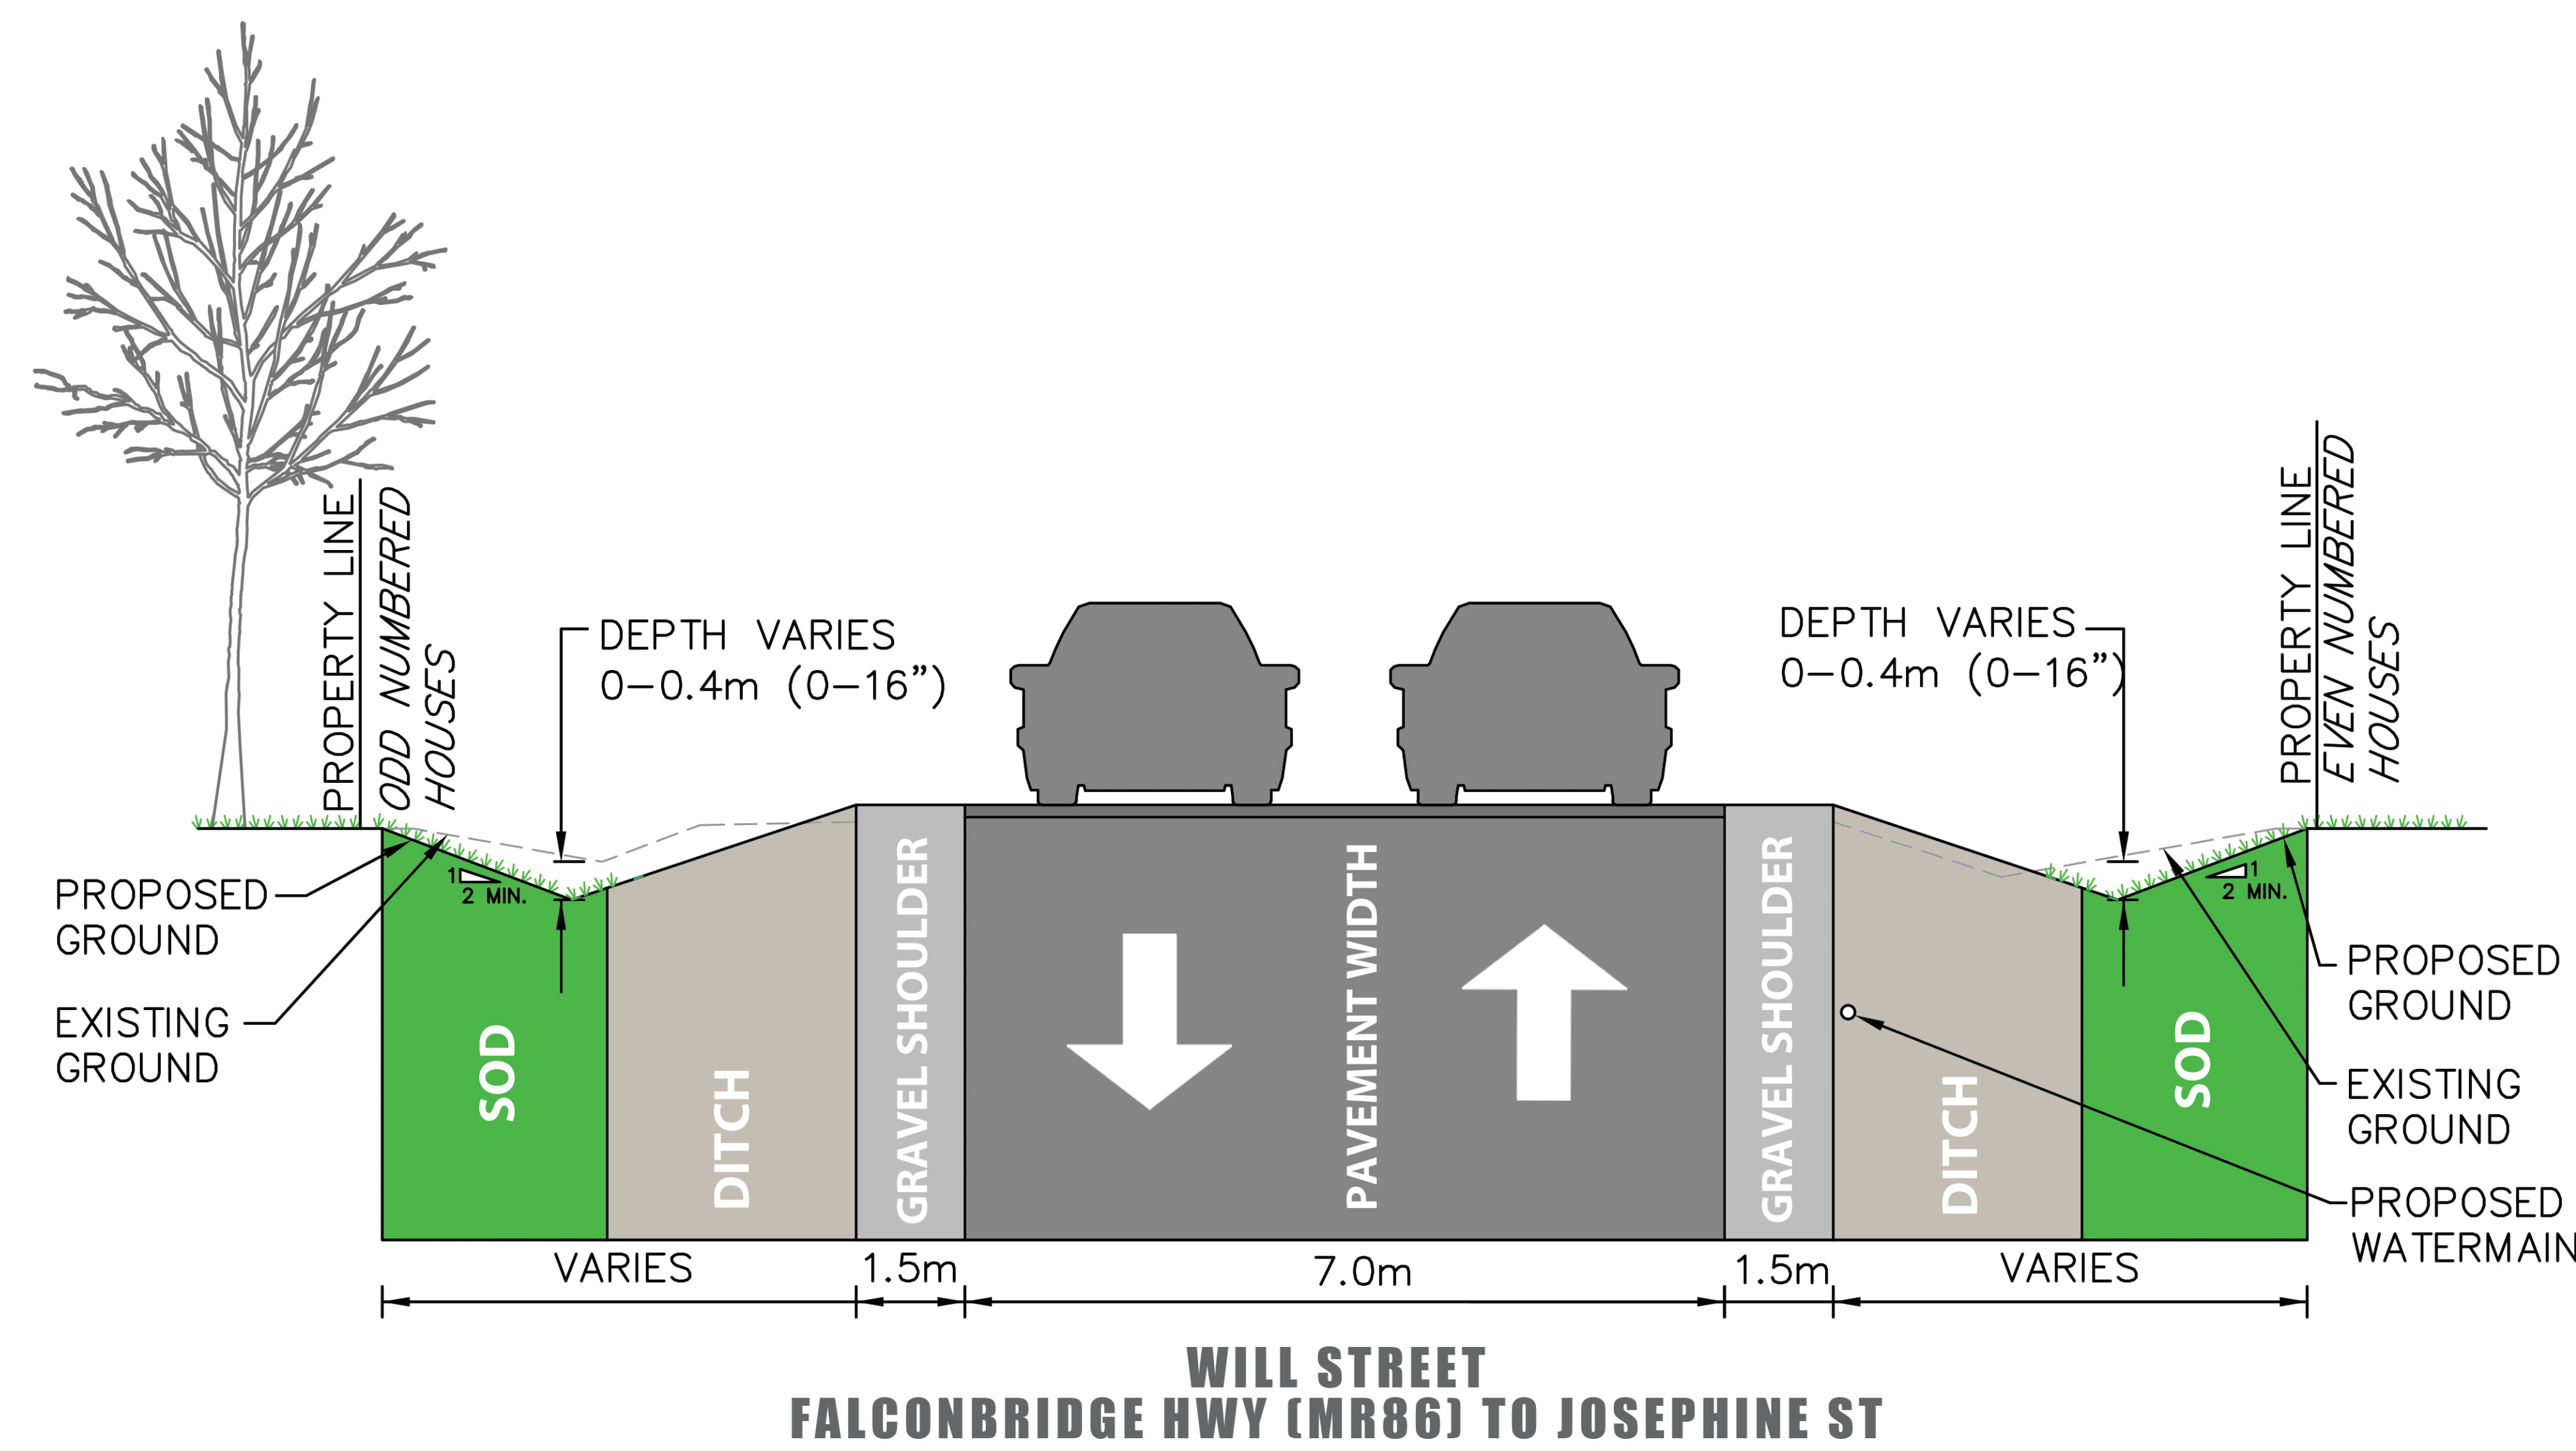


PROPOSED SCOPE OF WORK

- Watermain replacement complete with new water services
- Sanitary improvements
- Drainage improvements including culvert replacements, ditching and sloping complete with sod restoration
- Driveway/entrance restoration
- Roadway/pavement rehabilitation

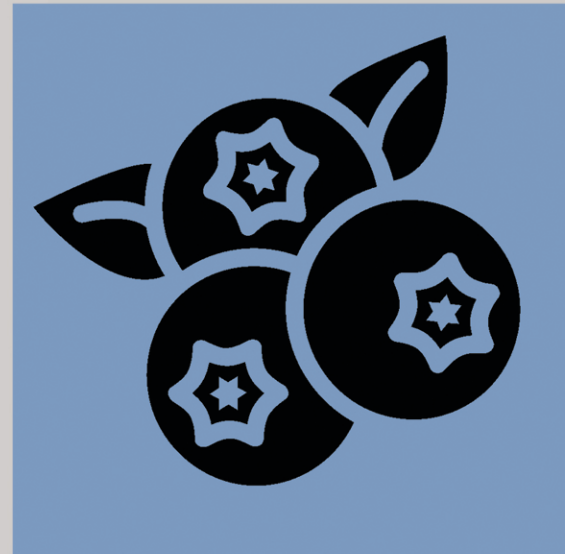

WILL STREET
FALCONBRIDGE HWY (MR86) TO JOSEPHINE ST
WATERMAIN REPLACEMENT & ROAD IMPROVEMENTS

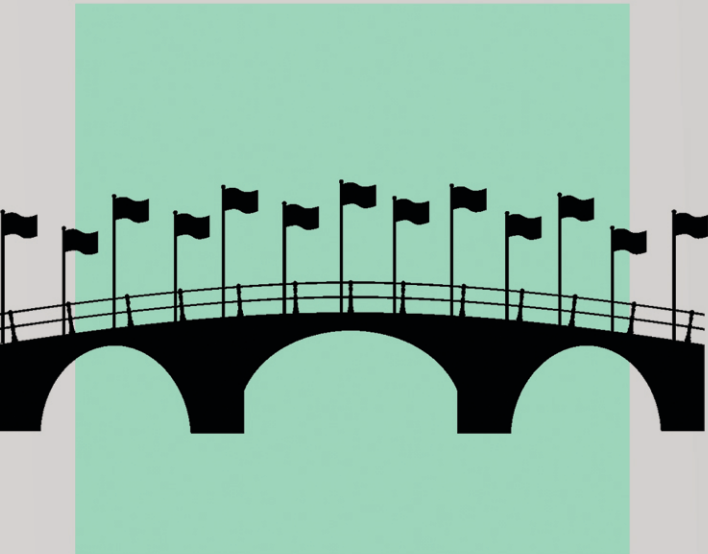

1:250